Caboolture Memorial Hall

Layout 1 (300 people)

This layout meets statutory legislations.

Table / Chairs
Kitchen
Toilets
Exit Emergency Exit
Fire Extinguisher

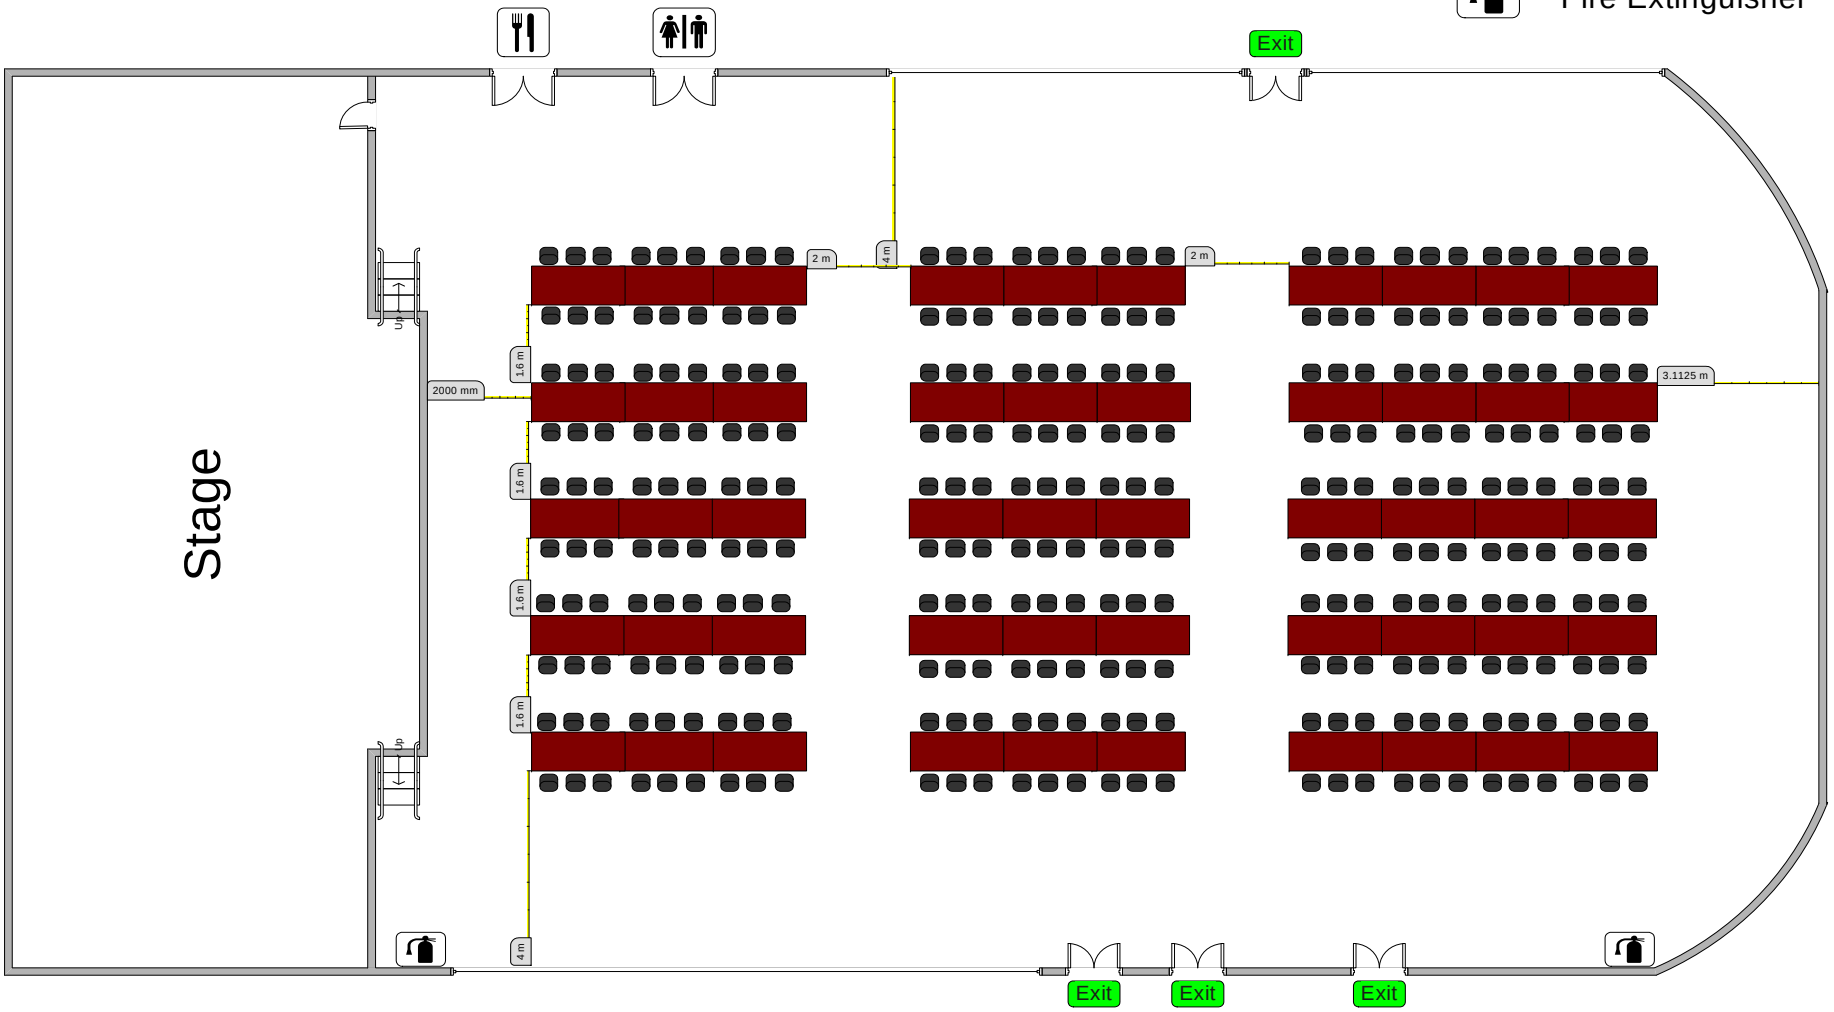

Not to Scale