# Caboolture Memorial Hall

## Layout 5 (189 people)

This layout meets statutory legislations.

Table / Chairs
Kitchen
Toilets
Exit
Emergency Exit
Fire Extinguisher

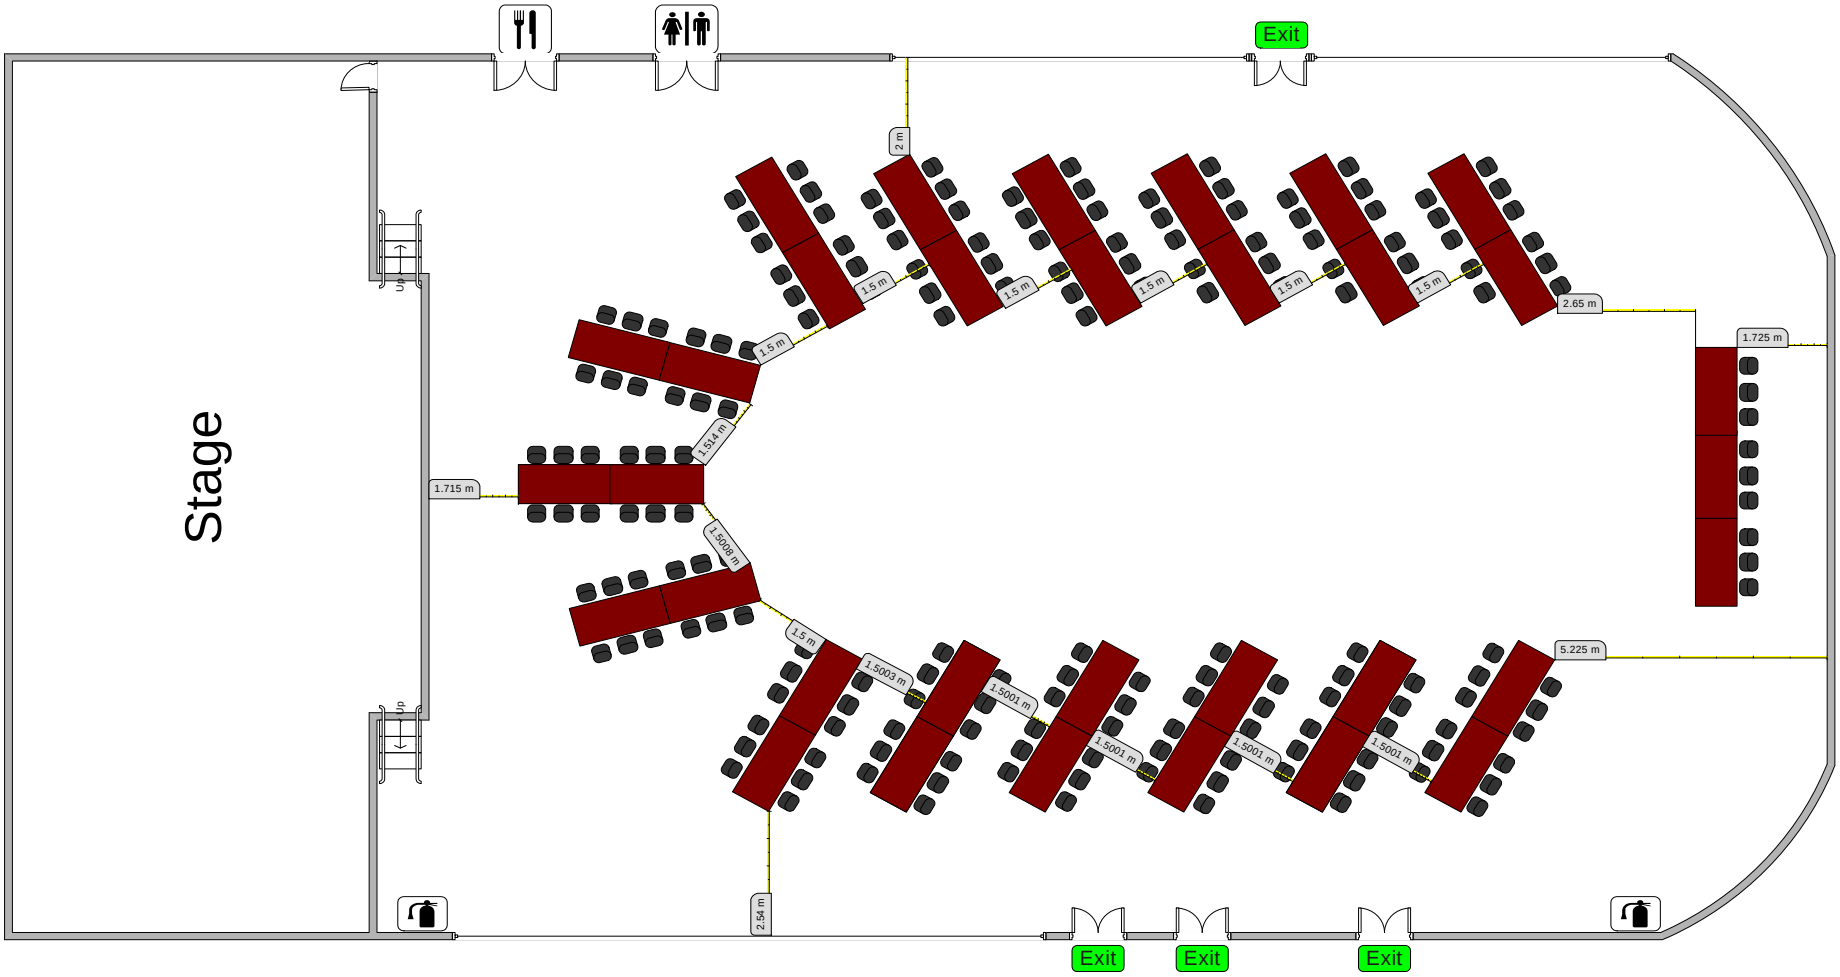


Not to Scale