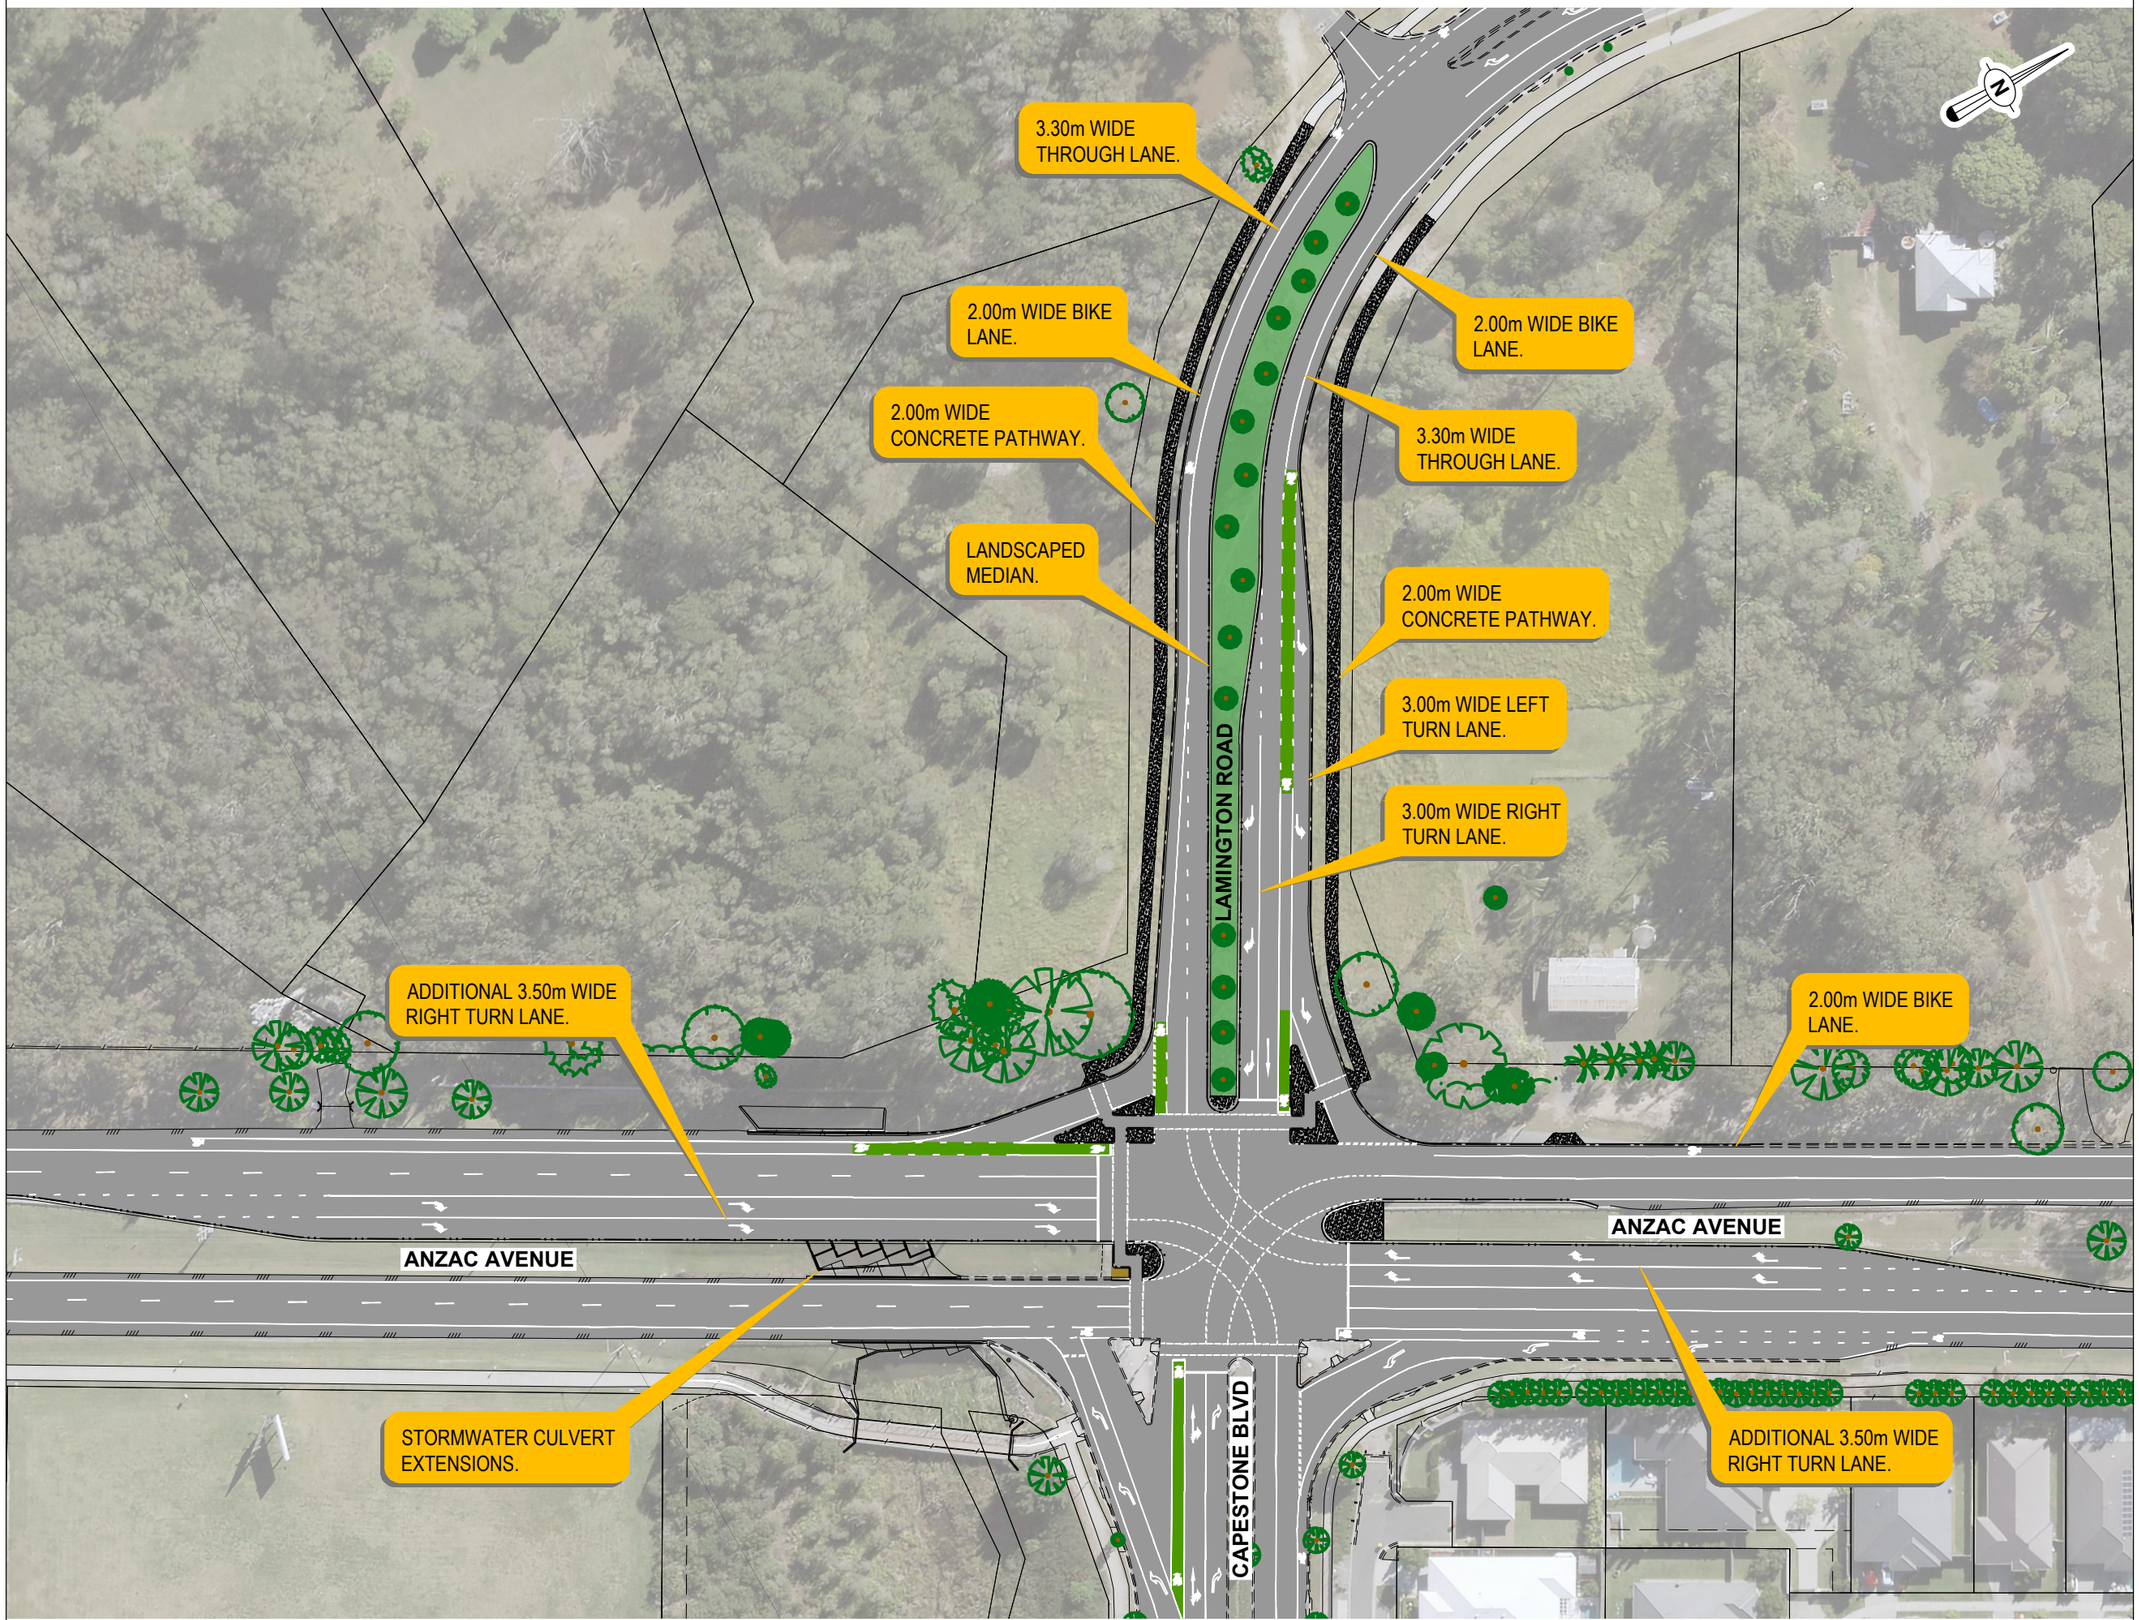

Moreton Bay Regional Council

ENGINEERING CONSTRUCTION & MAINTENANCE

AUTHORISATION

Manager *Date*

CONCEPT FOR INFORMATION ONLY

0m 5 10 15 20 1:500 AT A1 1:1000 AT A3

Scales

MANGO HILL, LAMINGTON ROAD EXTENSION TO ANZAC AVENUE

CONCEPT LAYOUT PLAN

DRAWING NUMBER

19-570-SK01

TL	12/2019
Designer	*Original Issue Date*

Drawing 1 *of* 1 | *Original Plan Size* **A1**

File name: I:\User_Group\Design_Services\19 Projects\19 Series\19-570 Mango Hill - Lamington Road - Mango Hill Ring Road - Road Construction 108750\XsCAD_Sketch Plans\19-xxx-SK01 Survey Layout.dwg Date: Dec 03, 2019 - 11:50am