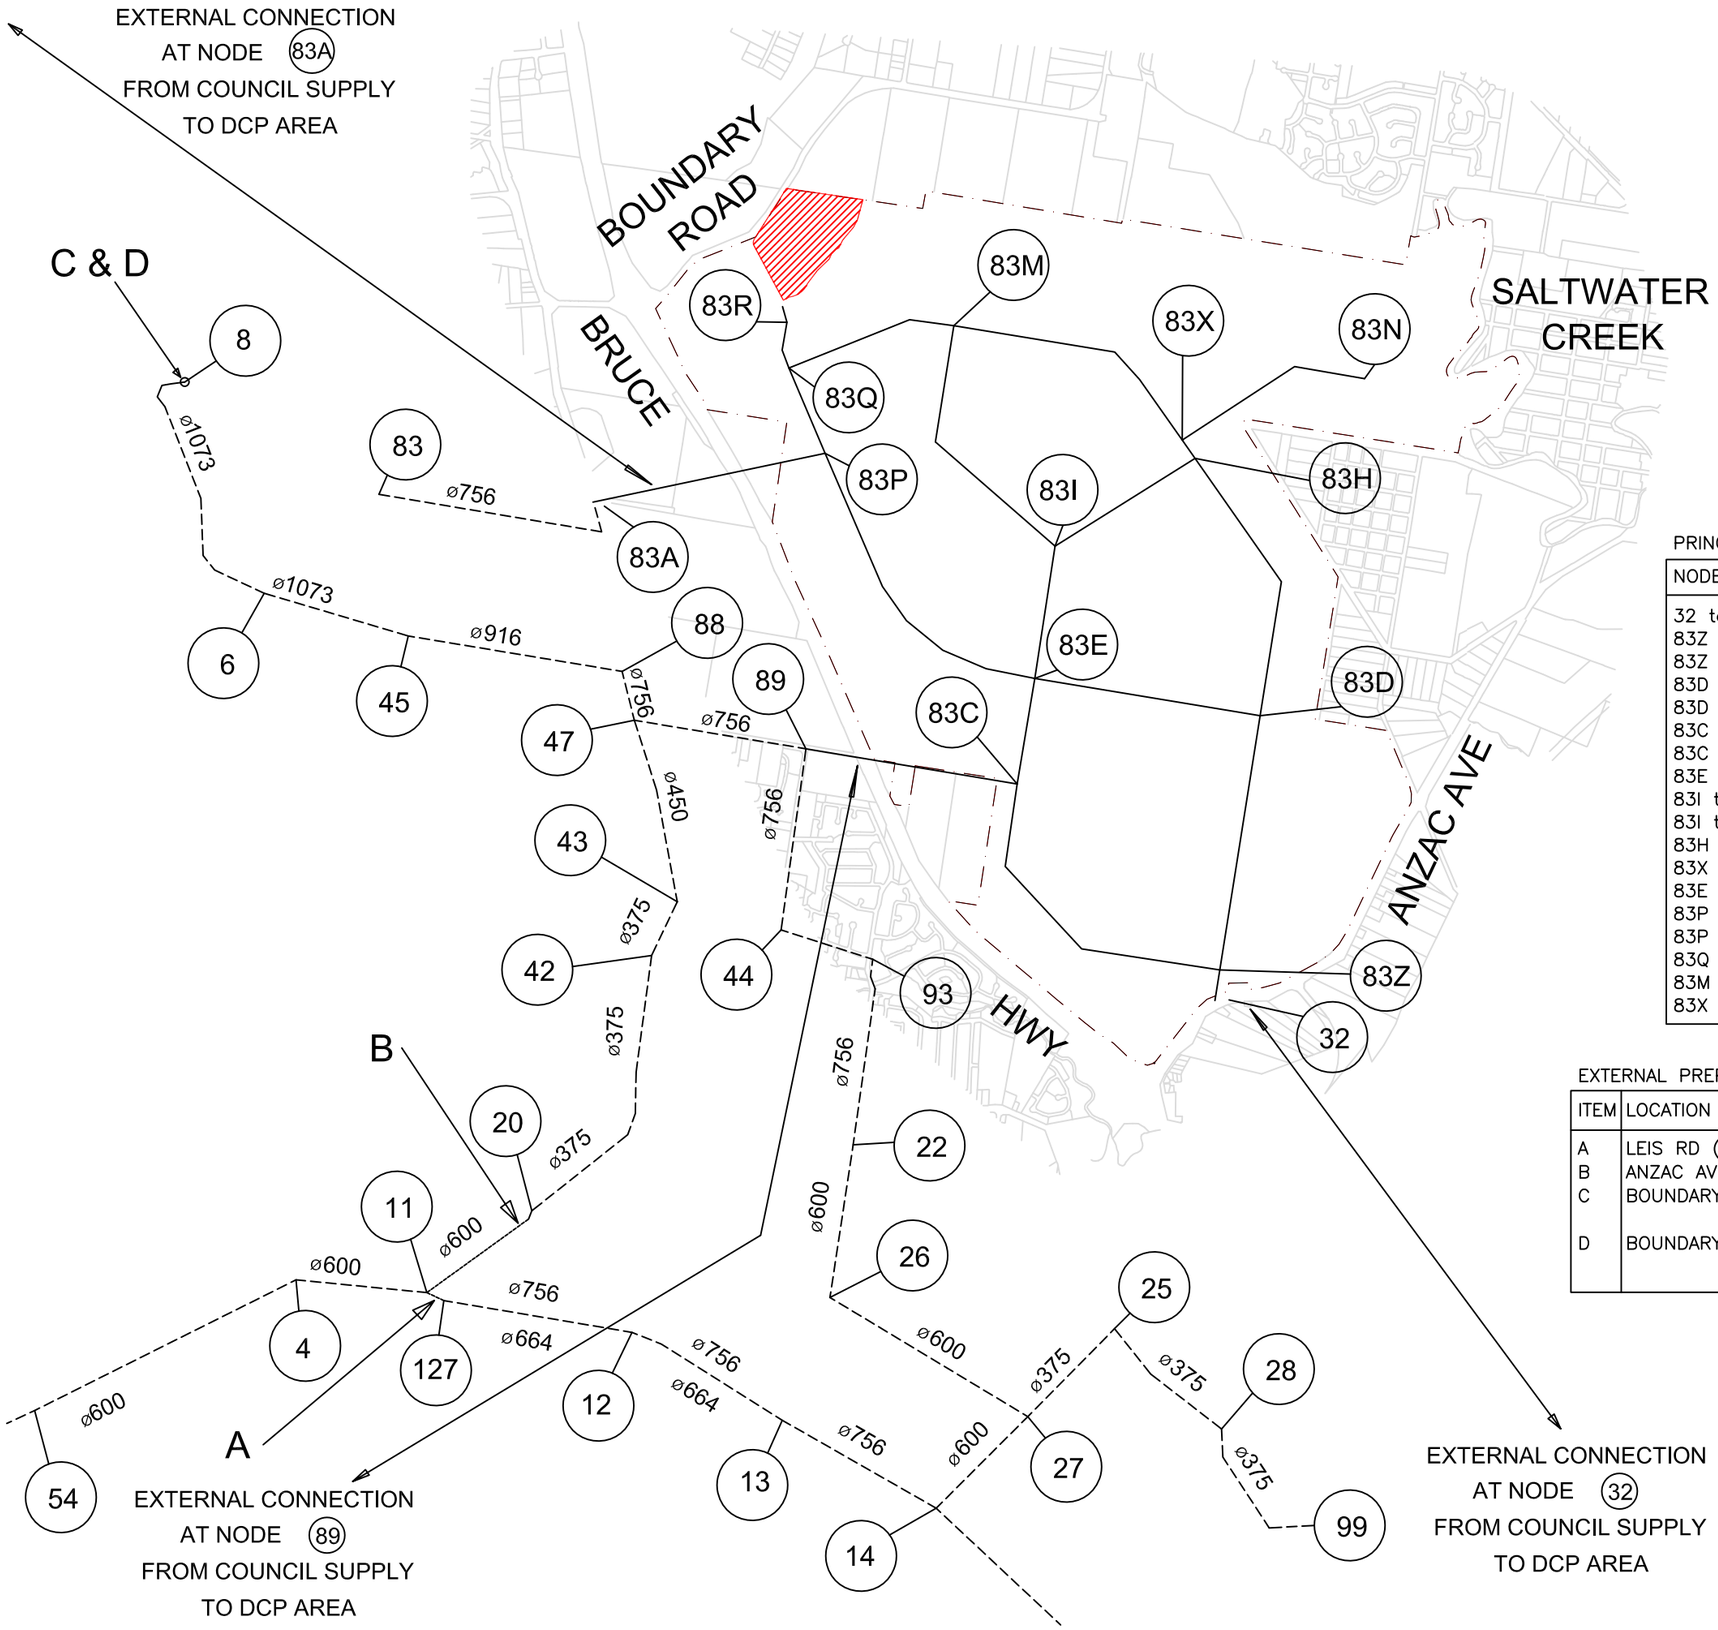


NORTH LAKES

**LEGEND**

- Water Main – Works by Principal Developer
- Water Main – External Prepayment Works
- Water Main – Works by others or existing
- (32) Node Number
- DCP Area Boundary
- Generalised Precinct Area

PRINCIPAL DEVELOPER WORKS

| NODE | DIAMETER (mm) |
|---|---|
| 32 to 83Z | 300 |
| 83Z to 83D | 300 |
| 83Z to 83C | 375 |
| 83D to 83H | 375 |
| 83D to 83E | 750 |
| 83C to 89 | 916 |
| 83C to 83E | 750 |
| 83E to 83I | 375 |
| 83I to 83H | 300 |
| 83I to 83M | 300 |
| 83H to 83X | 300 |
| 83X to 83N | 300 |
| 83E to 83P | 450 |
| 83P to 83A | 664 |
| 83P to 83Q | 500 |
| 83Q to 83R | 300 |
| 83M to 83Q | 450 |
| 83X to 83M | 300 |

EXTERNAL PREPAYMENT WORKS

| ITEM | LOCATION (Node) | DESCRIPTION |
|---|---|---|
| A | LEIS RD (11–127) | 664mm MAIN |
| B | ANZAC AVE (127–20) | 600mm MAIN |
| C | BOUNDARY RD (8) | RESERVIOR 32ML – STAGE 1 |
| D | BOUNDARY RD (8) | RESERVIOR 32ML – STAGE 2 |

NORTHERN RESIDENTIAL
WEST PRECINCT

**WATER SUPPLY HEADWORKS**

0 300 600 900 1200 1500 metres

Scale 1:30 000 at A3

N

File No 2836-NRW
Dwg NRWFig7_precinct
February 2010

FIGURE 7