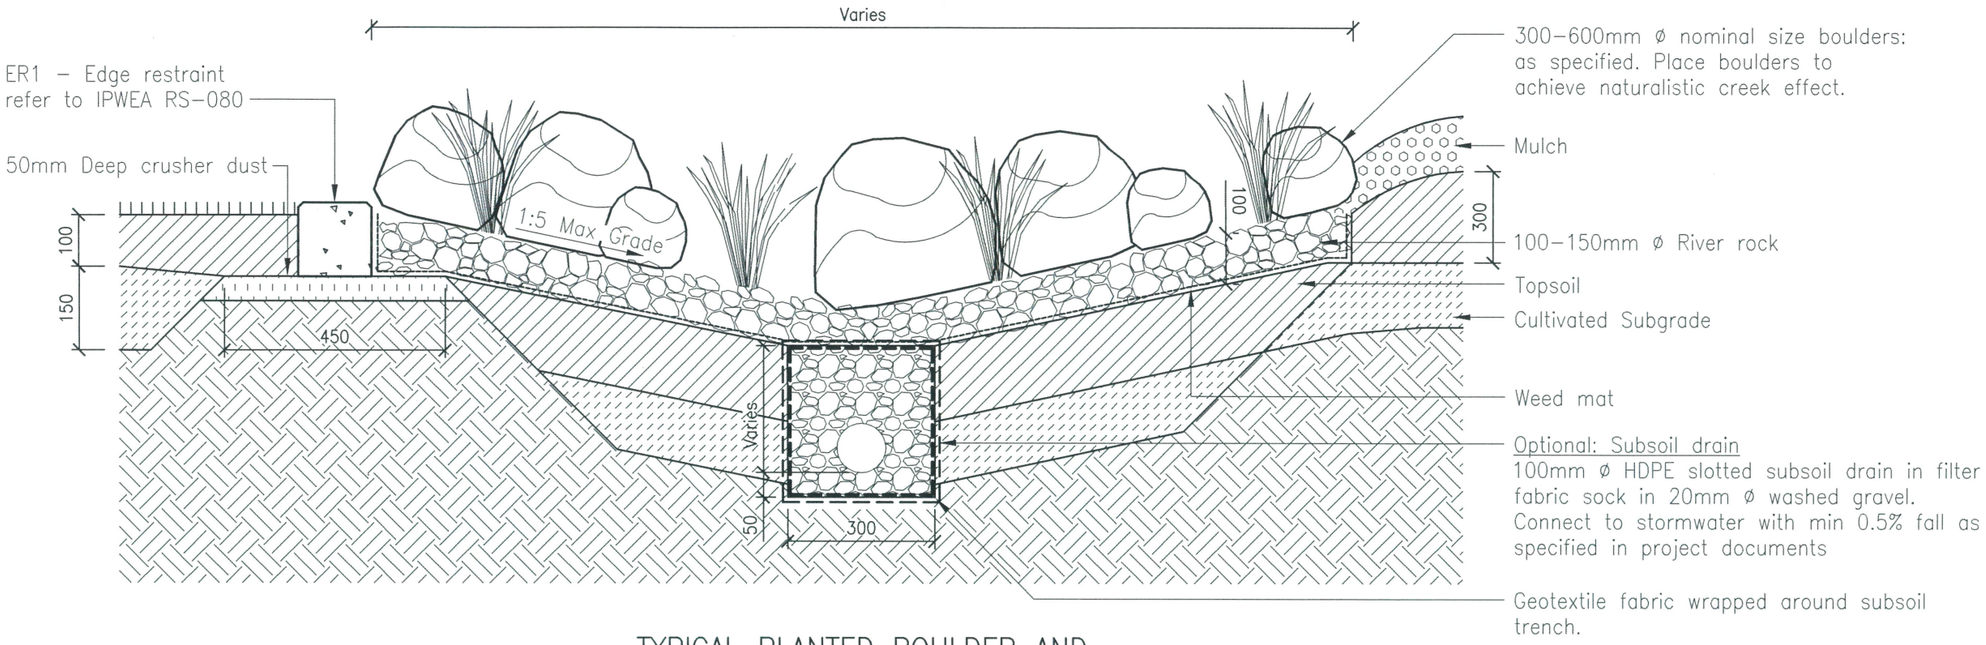

TYPICAL PLANTED BOULDER AND ROCK–LINED SWALE

Scale N.T.S

NOTES:

1. All materials and construction shall comply with AS 2876.
2. All concrete to be N32 Min (refer project documentation) in accordance with AS 1379 and AS 3600.
3. 20mm arris to all top corners of edging.
4. All dimensions are in millimetres.

REVISIONS		INIT	DATE
E			
D			
C			
B			
A			
X	ORIGINAL ISSUE	VC	07/16

SCALES	Drawn	VC	Date	07/16
N.T.S	Coordinator	WM	Date	07/16

AUTHORISED

14/07/16

Manager Integrated Transport Planning & Design
RPEQ 6872

DRAINAGE SWALE DETAILS - SHEET 2 OF 2

Moreton Bay Regional Council

DRG No. **PN-6511**

ORIGINAL SIZE A3

REVISION

File name: I:\User_Group\Design_Services\# Projects\MBRC Standard Drawings\New MBRC Standard Drawings\14 – Parks and Natural Areas\PN-6511 – Drainage Swale Details – Sheet 2 of 2.dwg Date: Jul 13, 2016 – 9:54am