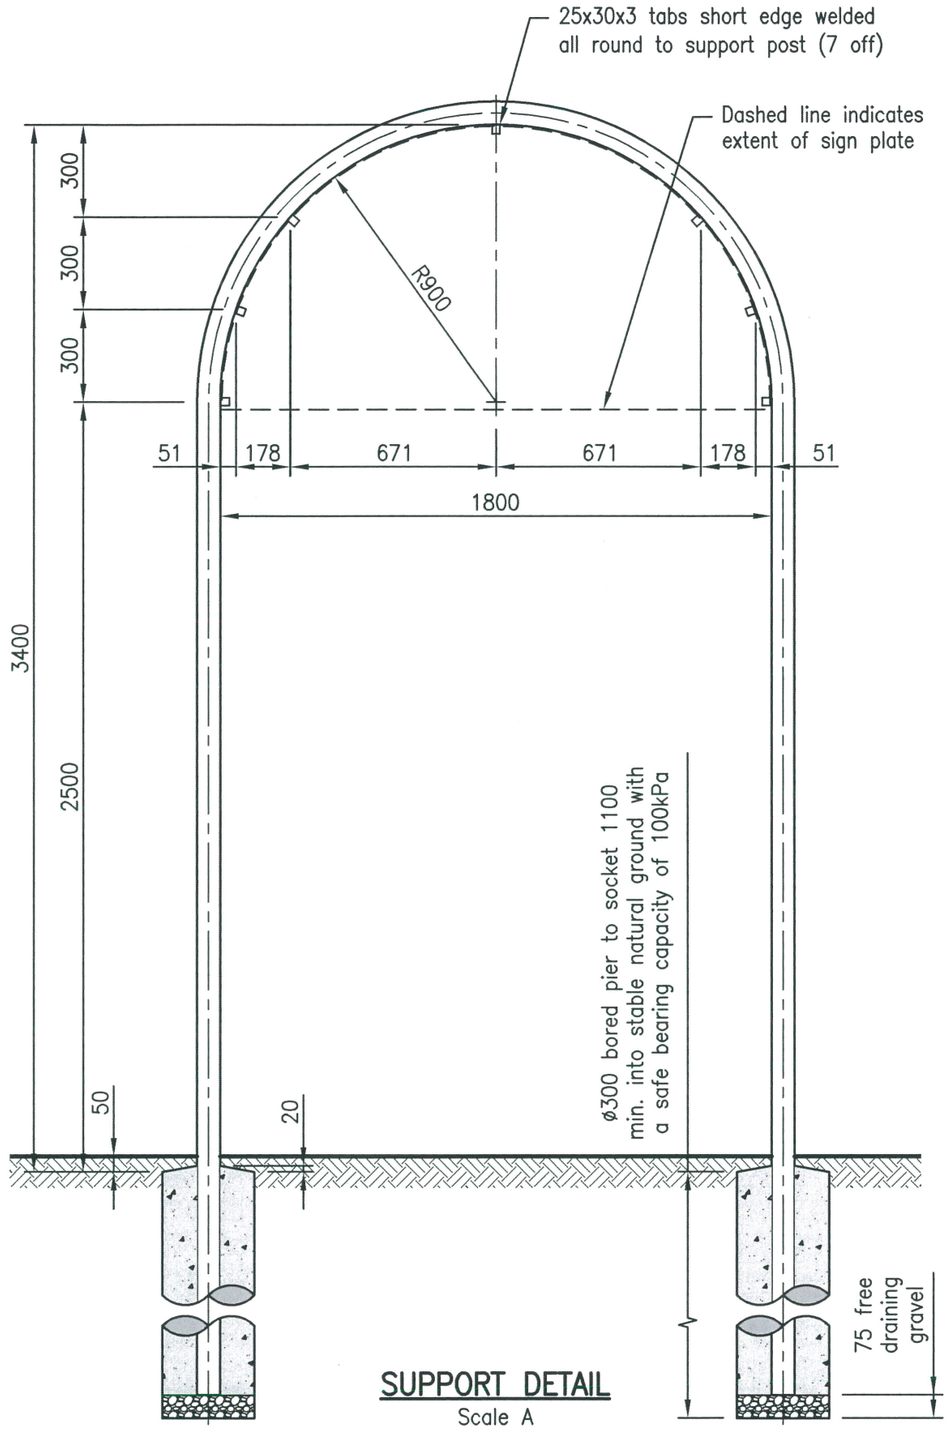

SUPPORT DETAIL

Scale A

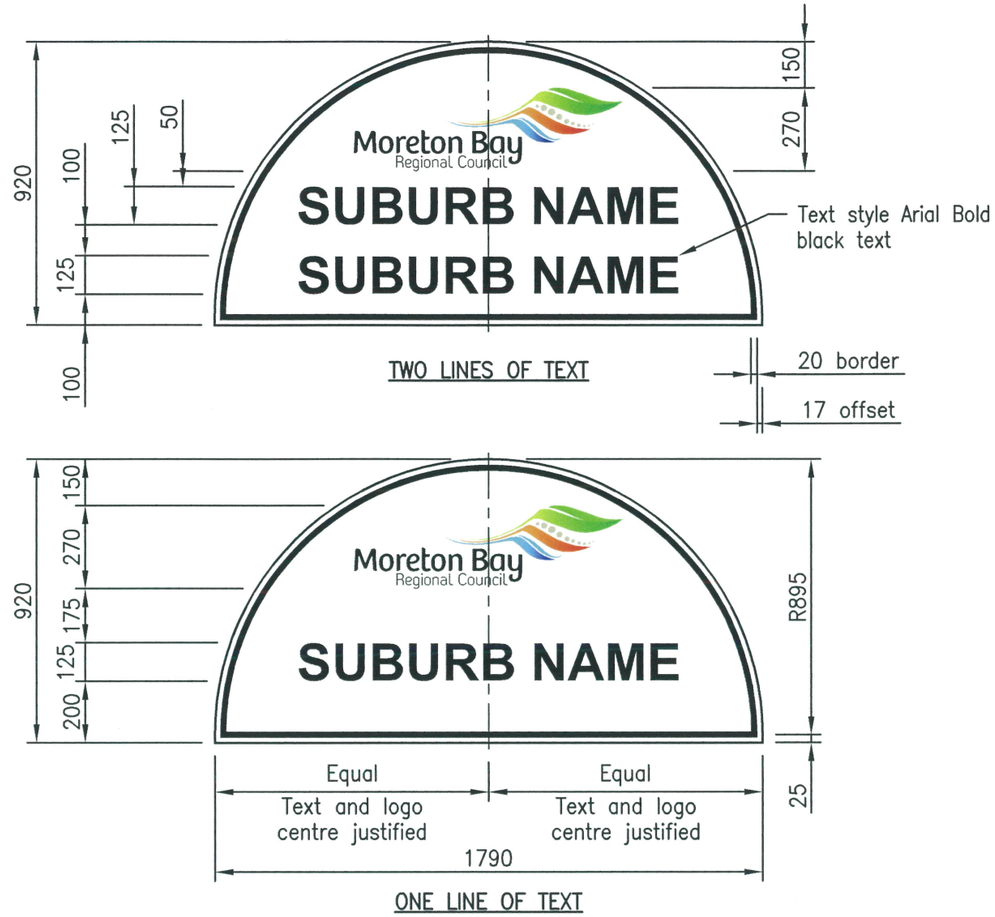

PLATE DETAIL

Scale A

NOTES:

1. Sign posts – 76.1 OD x 3.2mm thick CHS. Hot dip galvanise after manufacture and powder coat Woodland Grey (CMYK 45 35 42 67, RGB 75 76 70, HEX 4B 4C 46)
2. Concrete shall be N32/20 poured directly against augured hole and mechanically vibrated full depth.
3. Sign face to be 1.6mm marine grade aluminium 521 on all faces. All corners/edges to be free of burrs.
4. Sign faces to be attached using approved anti–theft bolts and Nylon insert lock nuts. Bolts Class 8.8, nuts Class 8 bolts to AS/NZ 1252.
5. Apply 3M anti–graffiti clear film or Council approved equivalent to finished surface of panel.
6. Ensure sign is installed vertical/plumb and sign panels are horizontal (level).
7. The signs are to have a black border and text on a reflective white background.
8. The MBRC logo is to be a full colour logo and is to be in accordance with approved design.
9. Holes are to be positioned so as to match tabs on support post.
10. Refer to project drawings for sign location and any additional works.
11. Use for higher order roads, arterials, sub–arterials & district collectors.
12. All sizes are in millimetres unless otherwise noted.

REVISIONS	INIT	DATE
E		
D		
C		
B		
A		
X ORIGINAL ISSUE	BW	07/16

SCALES: A 0mm 100 200 300 400 1:20

Drawn	BW	Date	07/16
Coordinator	PP	Date	07/16

AUTHORISED
07/07/16
Manager Integrated Transport Planning & Design
RPEQ 6872

SUBURB SIGNAGE
HOOP STYLE SUBURB SIGN
HIGHER ORDER TYPE 1

Moreton Bay Regional Council

DRG No. **SI-6050**

ORIGINAL SIZE A3 | REVISION

File name: I:\User_Group\Design_Services\Projects\MBRC Standard Drawings\New MBRC Standard Drawings\13 – Signage\SI-6050 – Hoop Style Suburb Sign – Higher Order Type 1.dwg Date: Jul 06, 2016 – 12:44pm