



Surveyor: Scott Thompson
Field Book: R21645-50
Vessel: Navigator
Data Type: MINIMUM DEPTHS
Data File: 22437009

Notes:
Vertical Datum = AHD and Charts are not for Navigation
To Convert to LAT, plotted soundings are 1.19m shallower
Pacific Harbour Line work in red and dashed black line work
defined and provided by MBRC

DESIGN DIMENSIONS
Depth: N/A
Ins. Depth: N/A

VERTICAL MEASUREMENTS
Equipment: 8125H / VZ-1000
Calibration: 1/08/2022
Tide Gauge: Local Benchmarks
Datum: AHD

HORIZONTAL POSITIONING
Equipment: POS MV
Mode: RTK Fixed
Base Station: SmartNet (I-Max)
Datum: GDA94

CLIENT: Moreton Bay Regional Council
PURPOSE OF SURVEY: Investigation
Scott Thompson
SUPERVISING SURVEYOR / ABC LEVEL 1
Neil Woolley
SUPERVISING SURVEYOR / ABC LEVEL 1
Aaron Wilcock
APPROVED

Pacific Harbour Legend (m)
-2.0 0.0 2.0 4.0 6.0 12.0

SCALE 1:2000 (Before Reduction from A1 sheet)
Metres
0 40 80 120 160 200

LEVEL DATUM: AHD
AZIMUTH DATUM: GDA94


Moreton Bay Regional Council Disclaimer:
While every care is taken by the Moreton Bay Regional Council (MBRC) to ensure the accuracy of this data, MBRC makes no representations or warranties about its accuracy, reliability, completeness or suitability for any particular purpose and disclaims all responsibility and all liability whether in contract, negligence or otherwise for all expenses, losses, damages (including indirect or consequential damages) and costs which may be incurred as a result of data being inaccurate or incomplete in any way and for any reason.
©Moreton Bay Regional Council

PORT OF BRISBANE PTY LTD
3 PORT CENTRAL AVENUE
PORT OF BRISBANE
QUEENSLAND 4178
Phone: 07 32648888

Pacific Harbour Canal Estate
Bribie Island
INVESTIGATION SURVEY 11-16/08/2022

Disclaimers:
This hydrographic survey is current at the date of publication shown and may not be accurate after this date. The period of its accuracy will depend upon weather conditions and natural rates of erosion or accretion in the survey area, as well as other causes.
Port of Brisbane Pty Ltd will in no circumstances be liable to any person (third parties or others) upon the hydrographic survey except to the customer (as defined) when being used for the Purpose as defined. Port of Brisbane Pty Ltd expressly disclaims liability (including for negligence) to any other person for injury, loss or damage arising directly or indirectly out of any use of or reliance on this hydrographic survey.

Dwg No: 143432 - 1
Proj. File: PacificHarbour.LWF

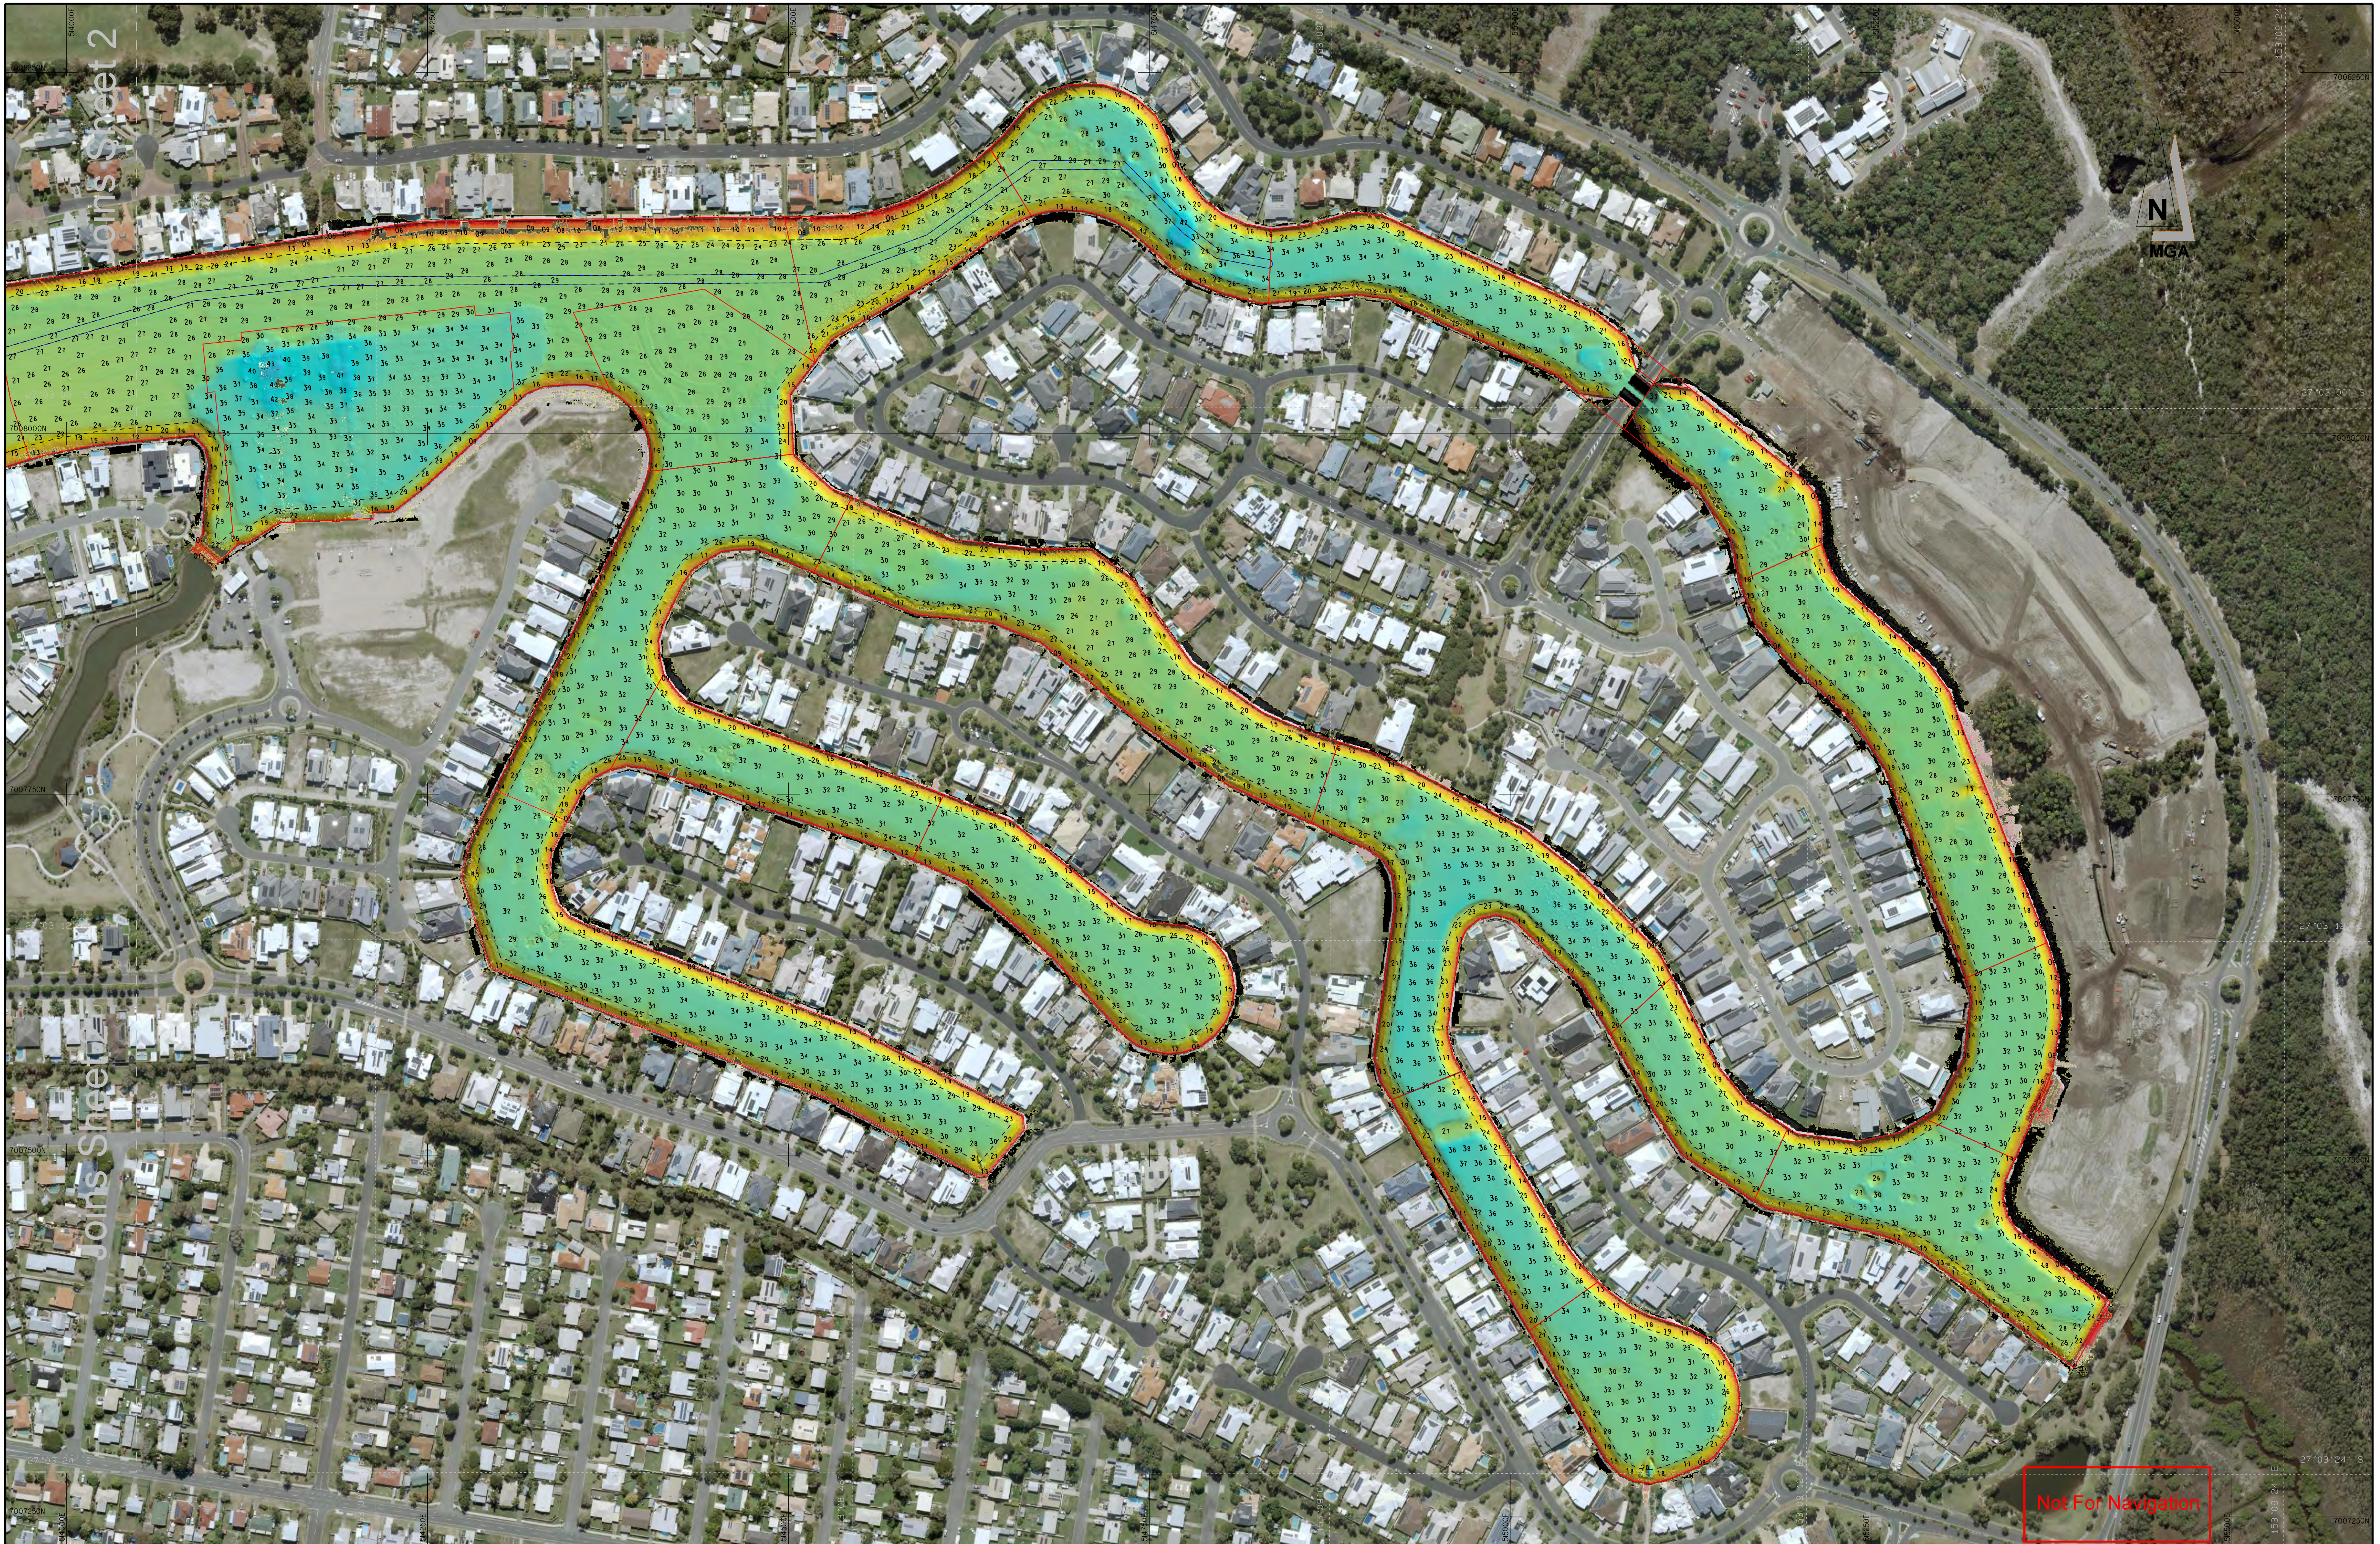

Surveyor: Scott Thompson
Field Book: 421645-50
Vessel: Navigator
Data Type: MINIMUM DEPTHS
Data File: 22437059

DESIGN DIMENSIONS
Depth: N/A
Ins. Depth: N/A

Notes:
Vertical Datum = AHD and Charts are not for Navigation
To Convert to LAT, plotted soundings are 1.19m shallower
Pacific Harbour Line work in red and dashed black line work
defined and provided by MBRC

VERTICAL MEASUREMENTS
Equipment: 8125H / VZ-1000
Calibration: 1/08/2022 - 18/08/2022
Tide Gauge: Local Benchmarks
Datum: SmartNet (L-Max)
AHD

SPECIFIED SYSTEM ACCURACY
Vertical Tolerance (95%): ± 0.1 m Pacific Harbour Canal
Vertical Tolerance (95%): ± 0.15 m Pumicestone Passage
Horizontal Tolerance (95%): ± 0.5 m
Typical Coverage: Pacific Harbour 100% Pumicestone Passage 95%
Survey Class: Pacific Harbour A, Pumicestone Passage C

HORIZONTAL POSITIONING
Equipment: POS MV
Mode: RTK Fixed
Base Station: SmartNet (L-Max)
Datum: GDA94

CLIENT: Moreton Bay Regional Council
PURPOSE OF SURVEY: Investigation
Scott Thompson
SUPERVISING SURVEYOR (A/BCF LEVEL 1) DATE
Neil Woolley
SUPERVISING SURVEYOR (A/BCF LEVEL 1) DATE
Aaron Wilcock
APPROVED DATE

SCALE 1:2000 (Before Reduction from A1 sheet)
Metres
0 40 80 120 160 200

LEVEL DATUM: AHD
AZIMUTH DATUM: GDA94

Moreton Bay Regional Council Disclaimer:
While every care is taken by the Moreton Bay Regional Council (MBRC) to ensure the accuracy of this data, MBRC makes no representations or warranties about its accuracy, reliability, completeness or suitability for any particular purpose and disclaims all responsibility and all liability whether in contract, negligence or otherwise for all expenses, losses, damages (including indirect or consequential damages) and costs which may be incurred as a result of data being inaccurate or incomplete in any way and for any reason.
©Moreton Bay Regional Council


PORT OF BRISBANE PTY LTD
3 PORT CENTRAL AVENUE
PORT OF BRISBANE
QUEENSLAND 4178
Phone: 07 3264888

Pacific Harbour Canal Estate
Bribie Island
INVESTIGATION SURVEY 11-16/08/2022

Disclaimers:
This hydrographic survey is current at the date of publication shown and may not be accurate after this date. The period of its accuracy will depend upon weather conditions and natural rates of erosion or accretion in the survey area, as well as other causes.
Port of Brisbane Pty Ltd will in no circumstances be liable to any person that uses or relies upon the hydrographic survey except to the customer (as defined) when being used for the Purpose as defined. Port of Brisbane Pty Ltd expressly disclaims liability (including for negligence) to any other person for injury, loss or damage arising directly or indirectly out of any use of or reliance on this hydrographic survey.

PORT OF BRISBANE
Here for the future
REPORT OF BRISBANE PTY LTD 2022
Dwg No: 143432 - 3
Proj. File: PacificHarbourLWF

Not For Navigation

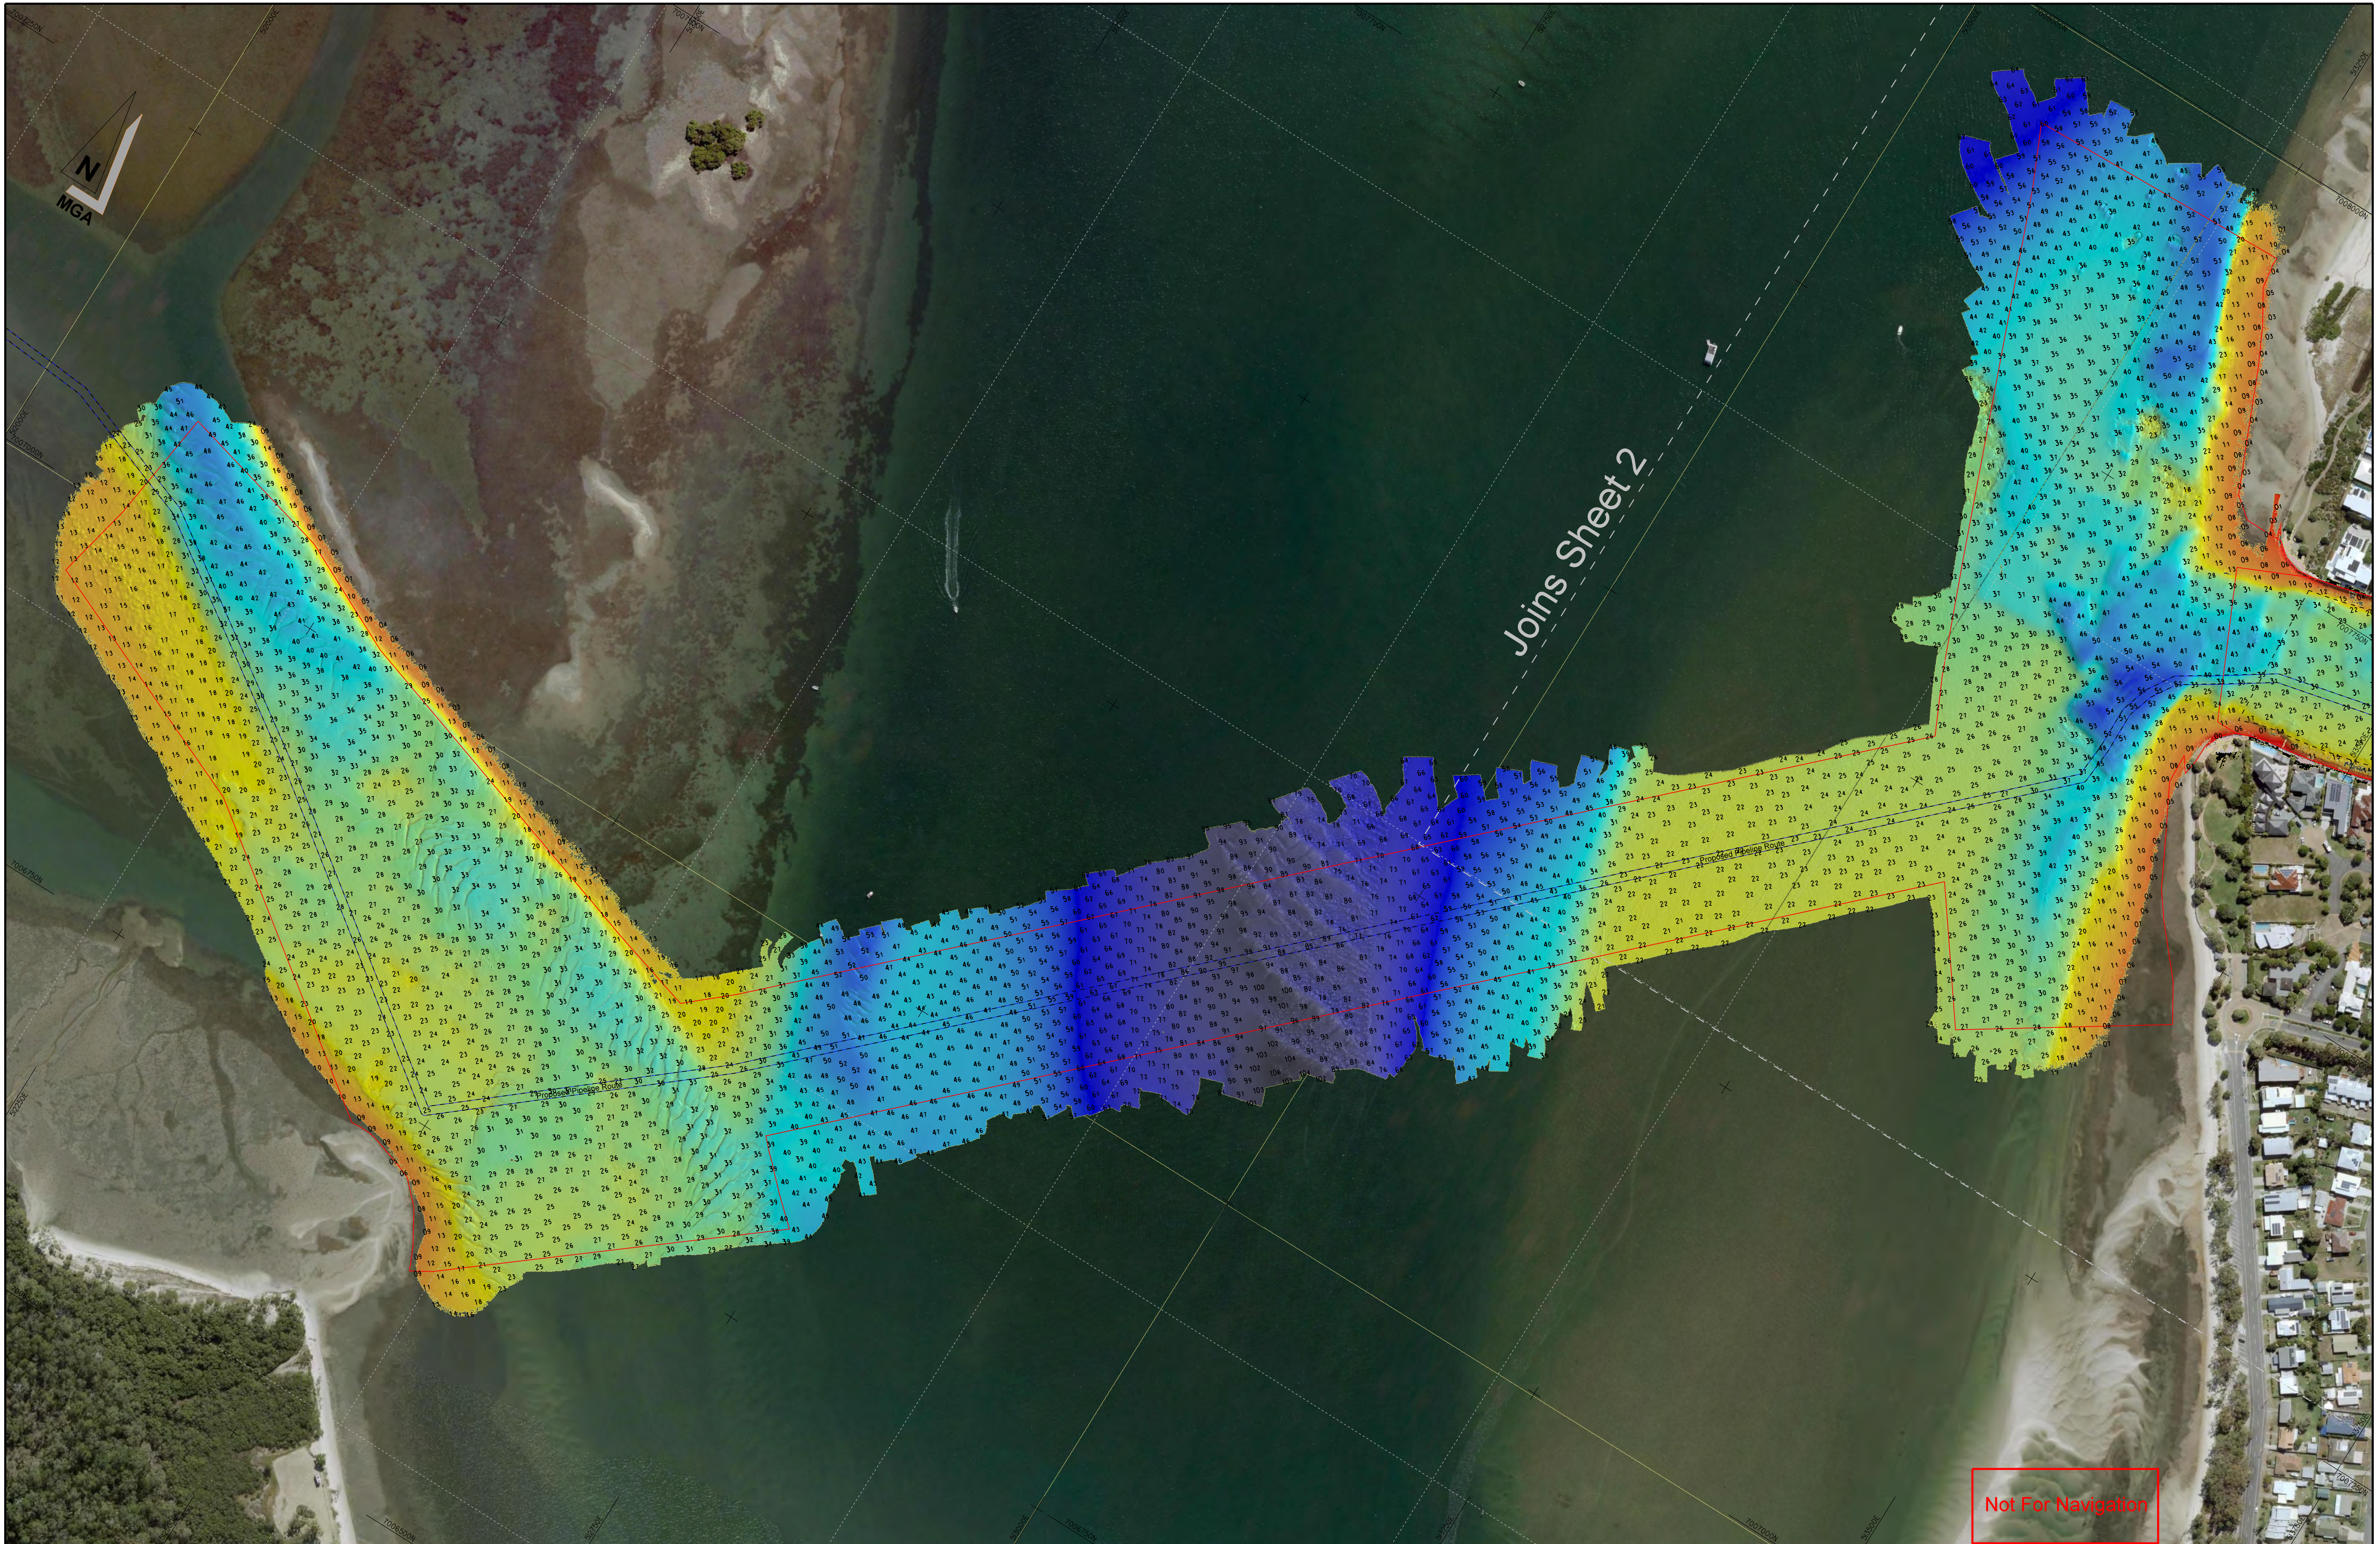

Surveyor: Scott Thompson Field Book: K21845-50 Vessel: Navigator Data Type: MINIMUM DEPTHS Data File: Z2437009		DESIGN DIMENSIONS Depth: N/A Ins. Depth: N/A		VERTICAL MEASUREMENTS Equipment: Seabat 8125H Calibration: 1/08/2022 Tide Gauge: RTK Fixed Benchmark: PSM 28742 Datum: AHD		HORIZONTAL POSITIONING Equipment: POS MV Mode: RTK Fixed Base Station: Smartnet (imax) Datum: GDA94		CLIENT: Moreton Bay Regional Council PURPOSE OF SURVEY: Investigation Surveyed and Checked: Scott Thompson Supervising Surveyor (A/BS/LEVEL D.): Neil Wootley Approved: Aaron Wilcock		SCALE 1:2000 (Before Reduction from A1 sheet) Metres 0 40 80 120 160 200 LEVEL DATUM: AHD AZIMUTH DATUM: GDA94		Pacific Harbour Legend (m) -2.0 0.0 2.0 4.0 6.0 12.0		Disclaimers: Moreton Bay Regional Council Disclaimer: While every care is taken by the Moreton Bay Regional Council (MBRC) to ensure the accuracy of this data, MBRC makes no representations or warranties about its accuracy, reliability, completeness or suitability for any particular purpose and disclaims all responsibility and all liability whether in contract, negligence or otherwise for all expenses, losses, damages (including indirect or consequential damage) and costs which may be incurred as a result of data being inaccurate or incomplete in any way and for any reason. © Moreton Bay Regional Council PORT OF BRISBANE PTY LTD 3 PORT CENTRAL AVENUE PORT OF BRISBANE QUEENSLAND 4178 Phone: 07 3284888		Pacific Harbour Pumicestone Passage INVESTIGATION SURVEY 11-16/08/2022		Disclaimers: This hydrographic survey is current at the date of publication shown and may not be accurate after this date. The period of its accuracy will depend upon weather conditions and natural rates of erosion or accretion in the survey area, as well as other causes. Port of Brisbane Pty Ltd will in no circumstances be liable to any person that uses or relies upon the hydrographic survey except to the customer (as defined) when being used for the Purpose as defined. Port of Brisbane Pty Ltd expressly disclaims liability (including for negligence) to any other person for injury, loss of or damage arising directly or indirectly out of any use of or reliance on this hydrographic survey. PORT OF BRISBANE PTY LTD Here for the future Dwg. No. 143432 - 4 Proj. File: PacificHarbour.LWF	
---	--	---	--	---	--	--	--	--	--	--	--	--	--	--	--	---	--	---	--